




BUILDING 2 - WEST ELEVATION

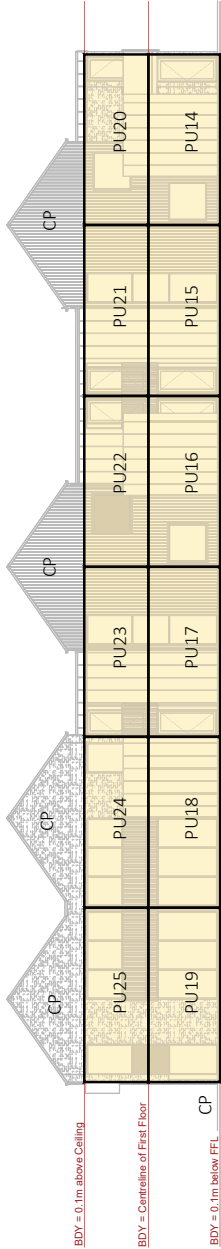


BUILDING 2 - EAST ELEVATION

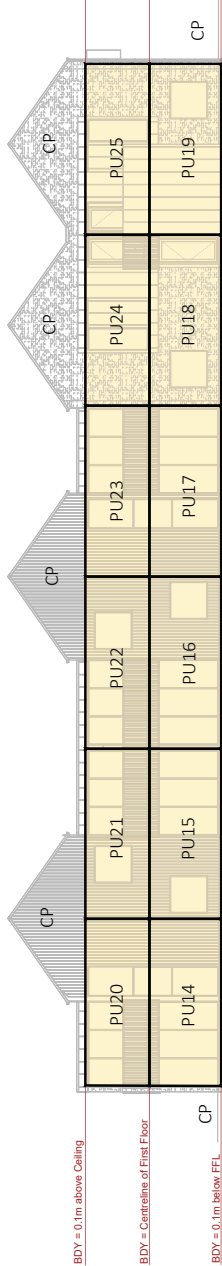

BUILDING 2 - SOUTH ELEVATION

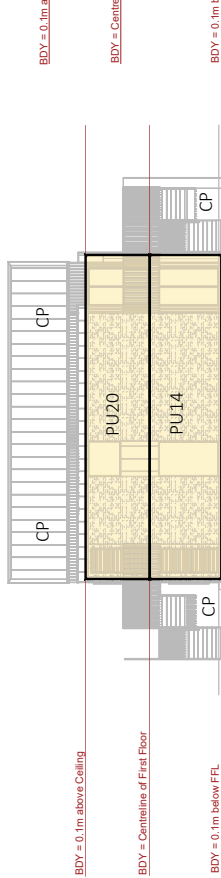

BUILDING 2 - NORTH ELEVATION

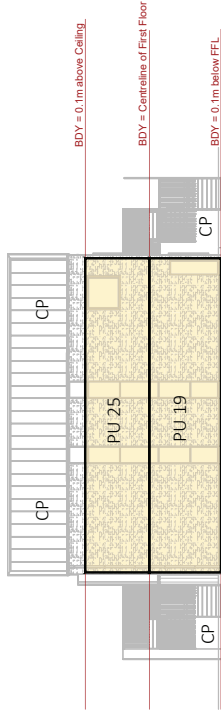

Notes:

- Unit boundaries - unless otherwise shown are:
1. The centreline of walls and floors between units
 2. The centreline of walls or outside of glazing between units and common property
 3. 0.1m below finished floor level for ground floor units
 4. 0.1m above the ceiling level for top level units
 5. For clarity, the roof structure and the external cladding are in common property.
 6. The outlines of stairs and other structures are shown for information purposes only

Plan Key:

PU = Principal Unit
AU = Accessory Unit
CP = Common Property
BDY = Boundary



WANAKA BRANCH
19 Reeca Crescent
Wanaka 9343
T 03 443 0110
E wanaka@ppgroup.co.nz


NORTH LAKE
wanaka

Proposed & Drawing Title

Proposed Units on Lot 1006 DP 515015
Elevations - Building 2

© COPYRIGHT: This drawing, content and design remains the property of Paterson Pitts Group Limited. It is not to be reproduced, stored in a retrieval system, or transmitted in any form or by any means, electronic, mechanical, photocopying, recording, or by any information storage or retrieval system, without the prior written permission of Paterson Pitts Group Limited. Paterson Pitts Group Limited is not responsible for the accuracy or completeness of the information contained herein, and no liability shall be accepted by Paterson Pitts Group Limited for any loss or damage arising from the use of this information.

Submitted by:	Client:	Original Size:	Scale:
Designed by:	DA	A3	1:200 @ A3
Checked by:	RBH		
Approved by:	ACT		
Job No:	DWG No:	Sheet No:	Revision No:
WB204	002	104	3
			Date Created:
			18/02/2021

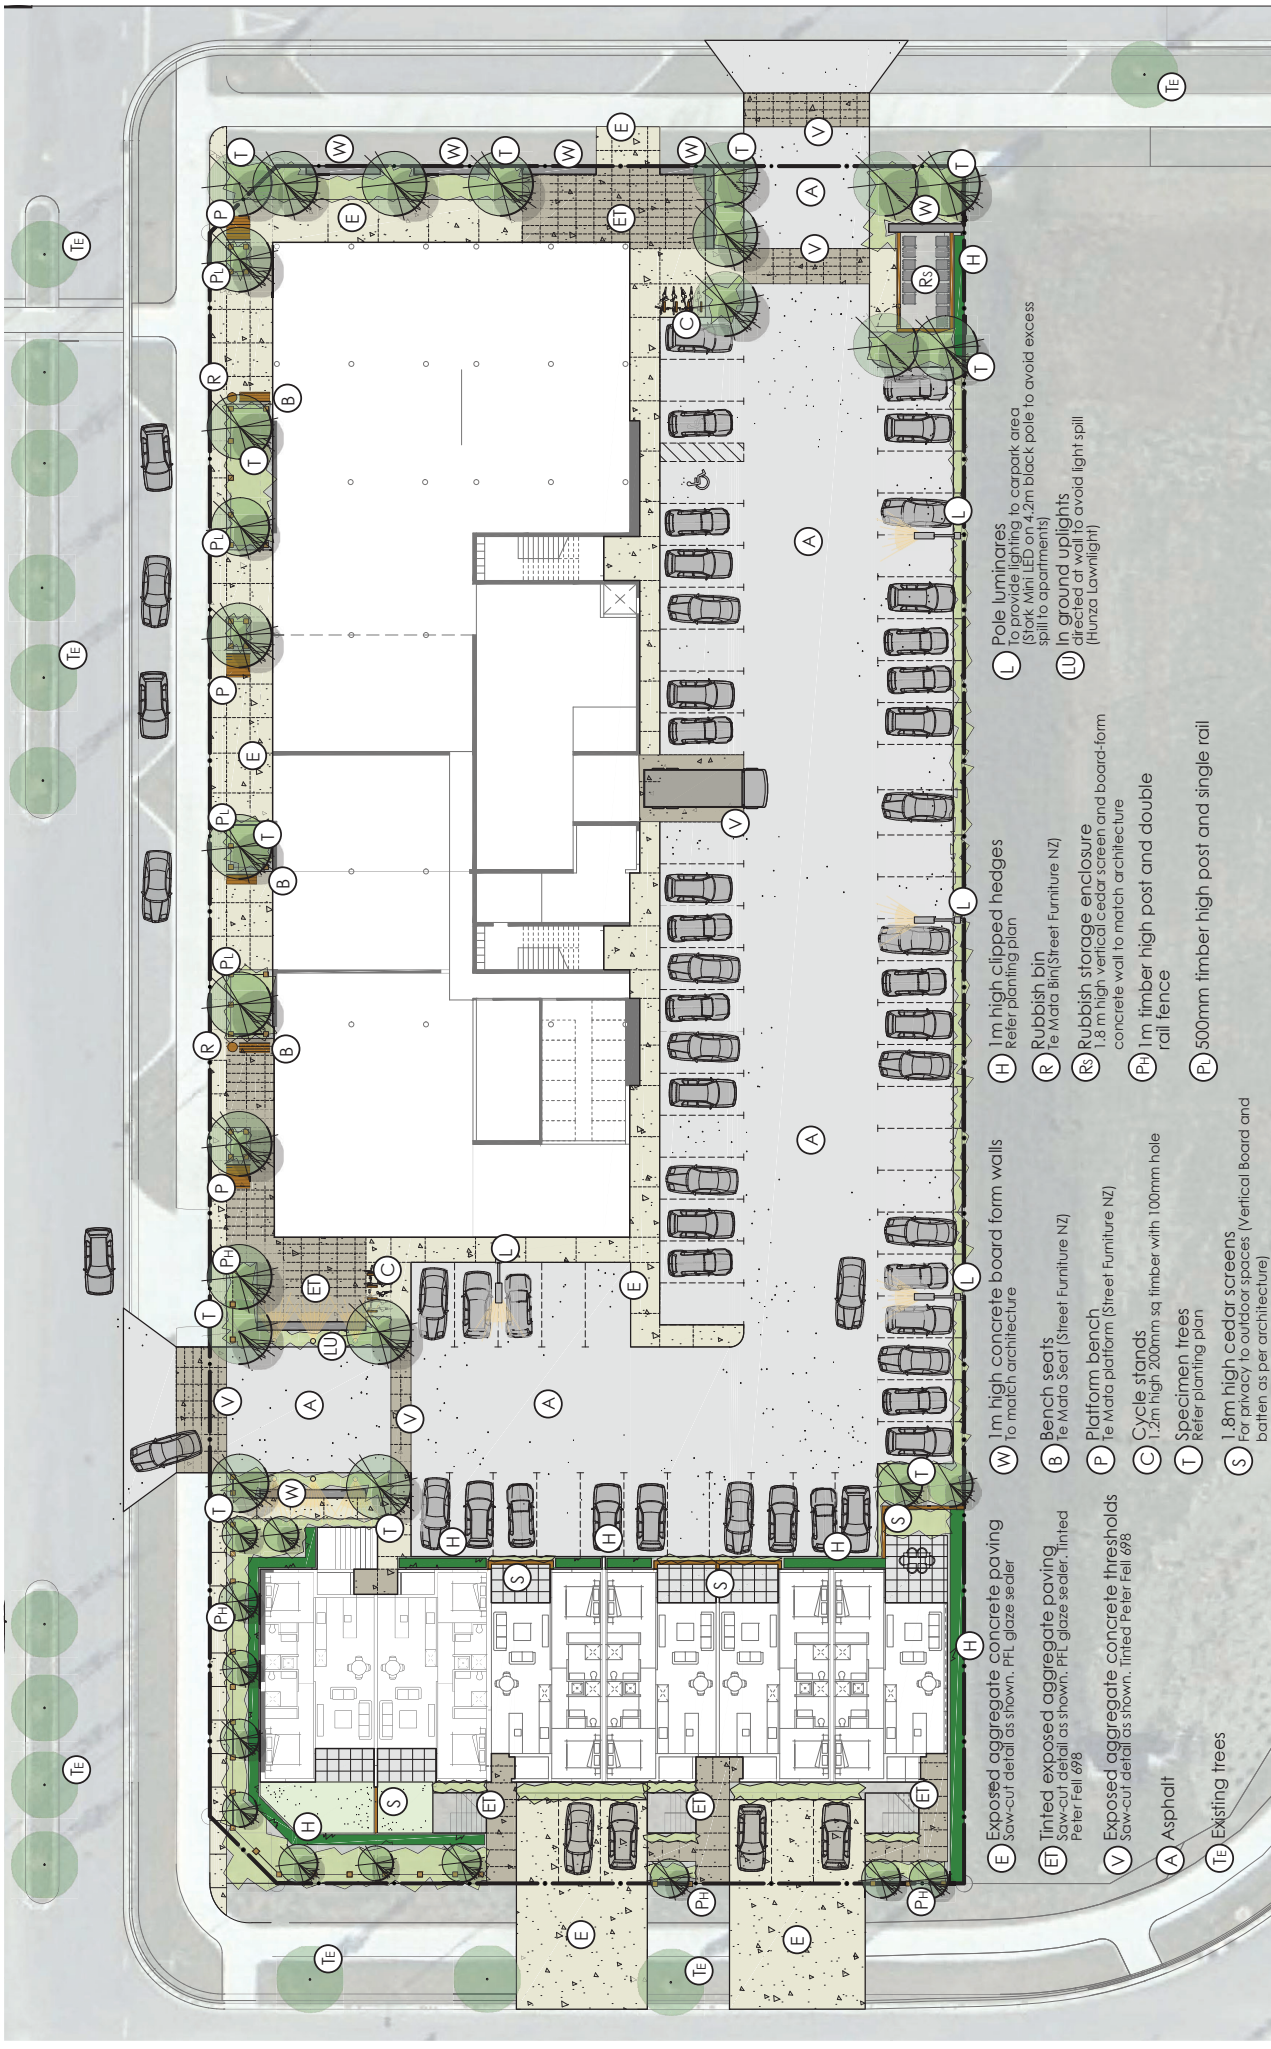

Northlake Commercial Centre - Landscape Masterplan

18 February 2021

Northlake - Commercial Centre 02/18/21

Document Set ID: 678-1545

Version: 1, Version Date: 24/02/2021

- E** Exposed aggregate concrete paving
Saw-cut detail as shown. PFT glaze sealer
- ET** Tinted exposed aggregate paving
Saw-cut detail as shown. PFT glaze sealer. Tinted
Peter Fell 698
- V** Exposed aggregate concrete thresholds
Saw-cut detail as shown. Tinted Peter Fell 698
- A** Asphalt
- TE** Existing trees
- W** 1m high concrete board form walls
to match architecture
- B** Bench seats
Te Mata Seat (Street Furniture NZ)
- P** Platform bench
Te Mata platform (Street Furniture NZ)
- C** Cycle stands
1.2m high 200mm sq timber with 100mm hole
- T** Specimen trees
Refer planting plan
- S** 1.8m high cedar screens
For privacy to outdoor spaces (Vertical Board and
batten as per architecture)
- H** 1m high clipped hedges
Refer planting plan
- R** Rubbish bin
Te Mata Bin (Street Furniture NZ)
- RS** Rubbish storage enclosure
1.8 m high vertical cedar screen and board-form
concrete wall to match architecture
- PH** 1m timber high post and double
rail fence
- P** 500mm timber high post and single rail
- L** Pole luminaires
To provide lighting to carpark area
(Stark Mini LED on 4.2m black pole to avoid excess
spill to apartments)
- LU** In ground uplights
directed at wall to avoid light spill
(Hunza Lawlight)