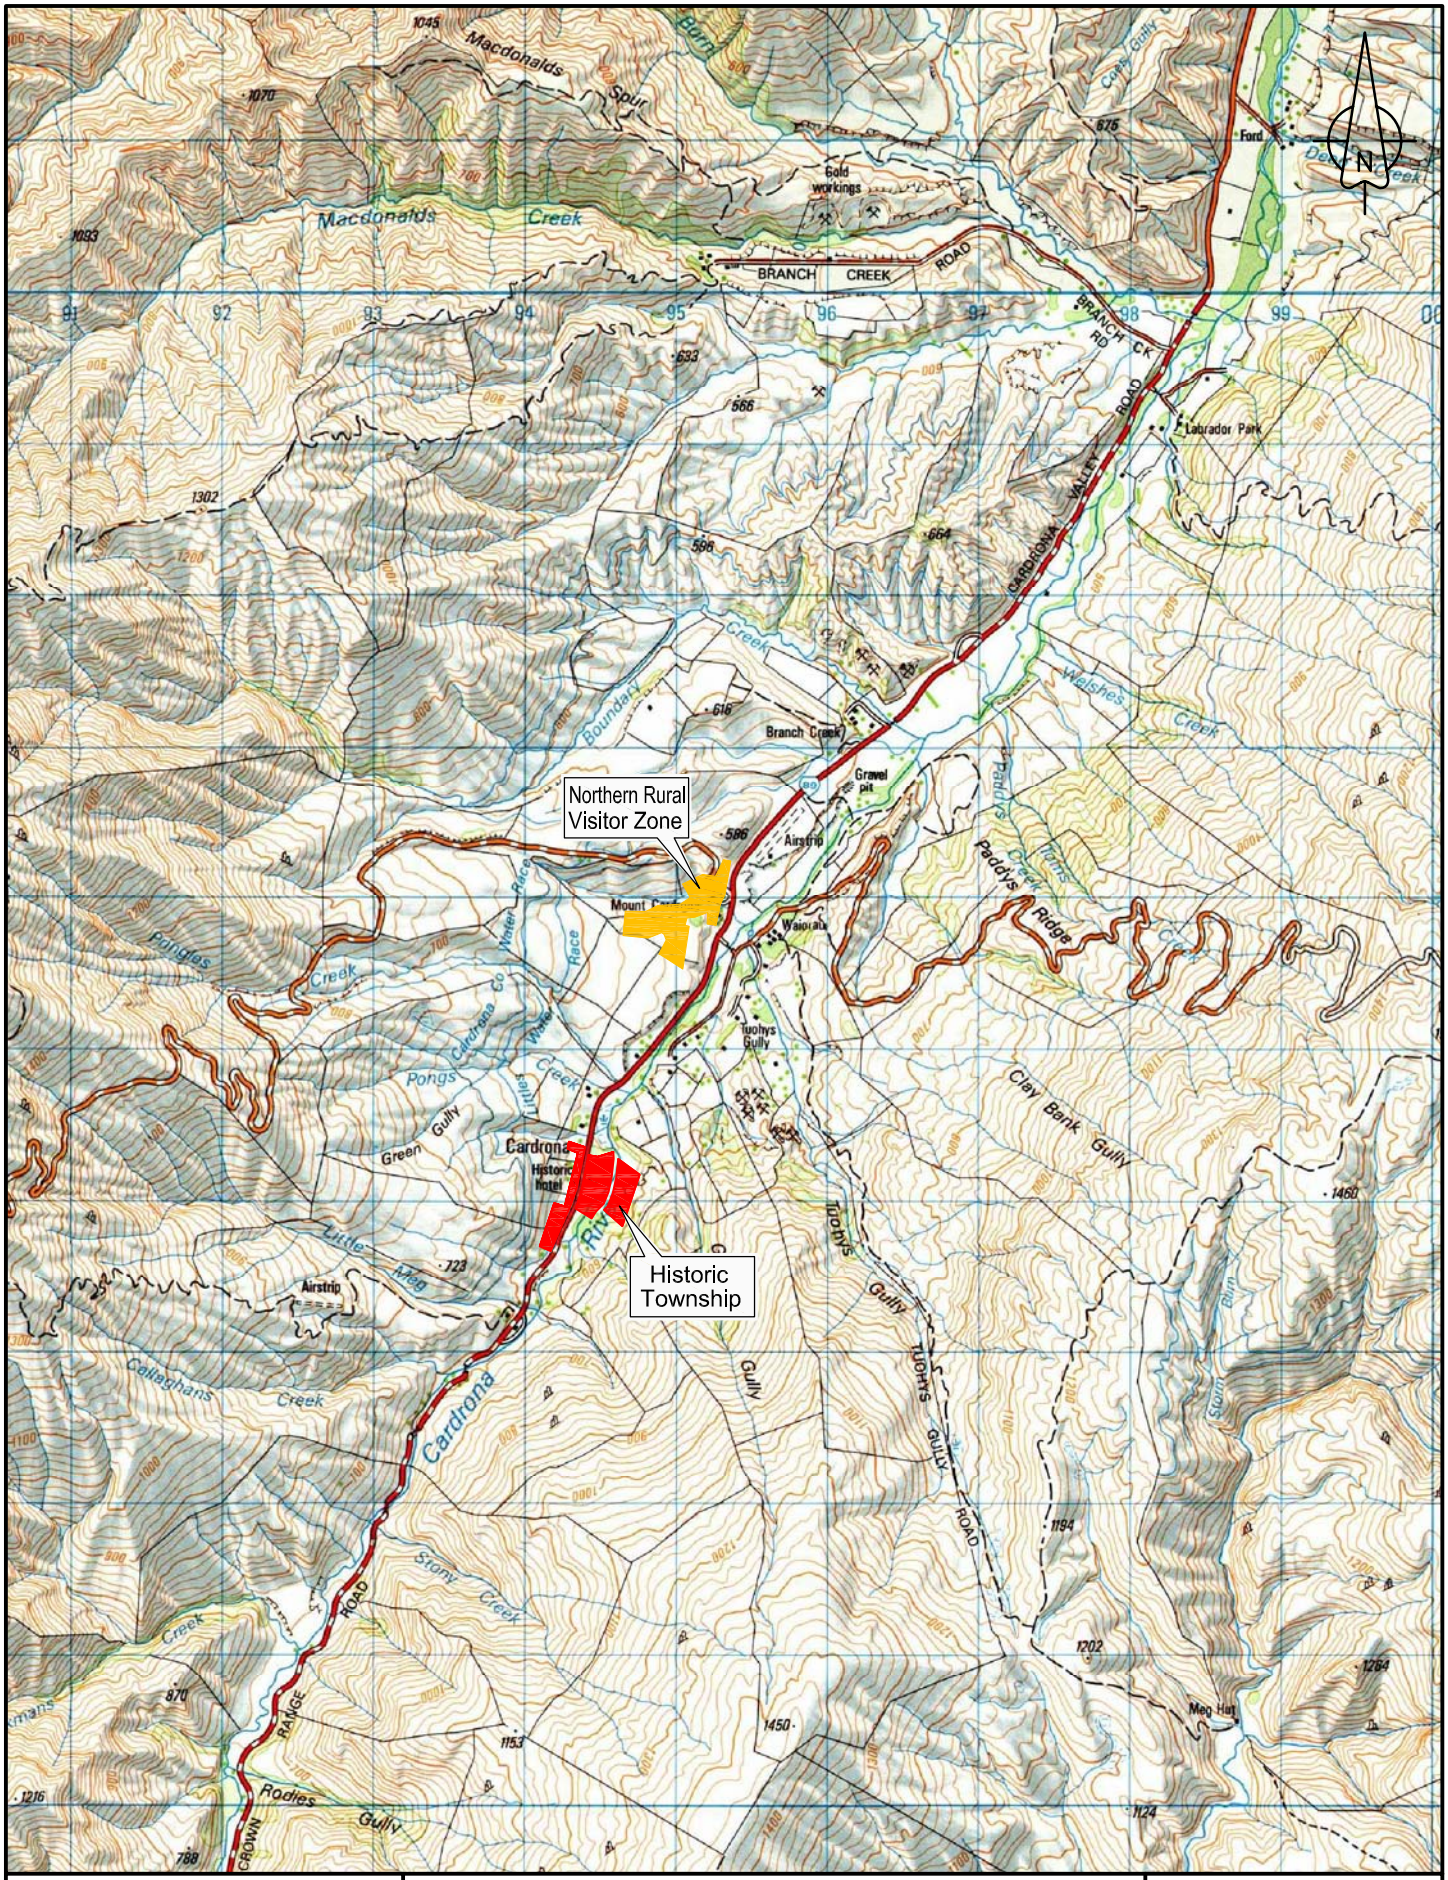

GLASSON POTTS FOWLER
BNZ Armagh, 137 Armagh Street, Christchurch 8031, New Zealand
Ph (03)374-6515 Fax (03)374-6516 P.O.Box 13675 Email: chch@gpf.co.nz

Site Location Plan

Scale: 1:50,000@A4
Date: November 2006
Drawing No:9205-05A
Sheet 1 of 1 Sheets